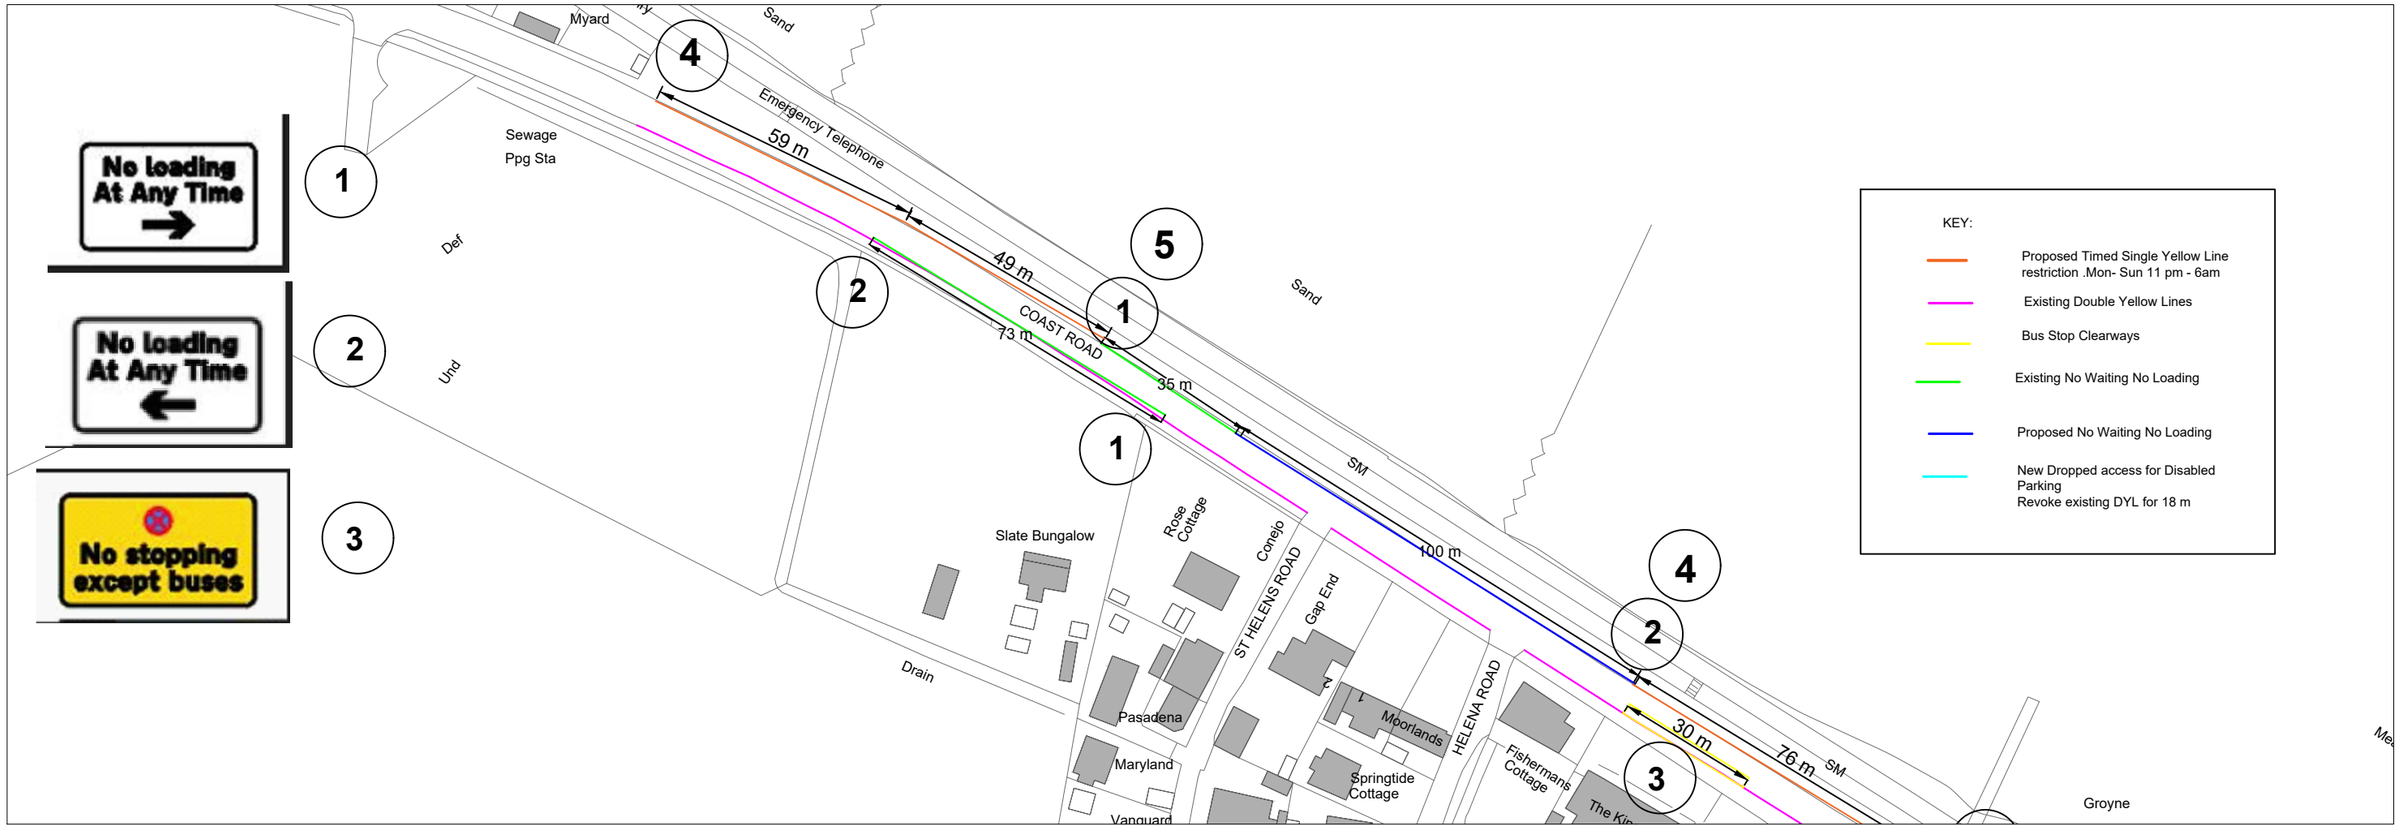


Norfolk County Council

**Grahame Bygrave**
**Director of Highways, Transport & Waste**
**Norfolk County Council**
**County Hall**
**Martineau Lane**
**Norwich NR1 2DH**

DRAWING TITLE

PLB 085, Walcott, Coast Road
Parking restrictions TRO

| REV. | DESCRIPTION | DRAWN BY | CHECKED | DATE |
|---|---|---|---|---|
| | Proposed amendments to Parking Restrictions 24 | | ALX | Nov |

| | INITIALS | DATE |
|---|---|---|
| SURVEYED BY | | |
| DESIGNED BY | | |
| DRAWN BY | | |
| CHECKED BY | | |

DRAWING No. PLB085 - 001
PROJECT TITLE PLB 085
SCALE 1: @A3
FILE No.

ORIGINAL SIZE: A3